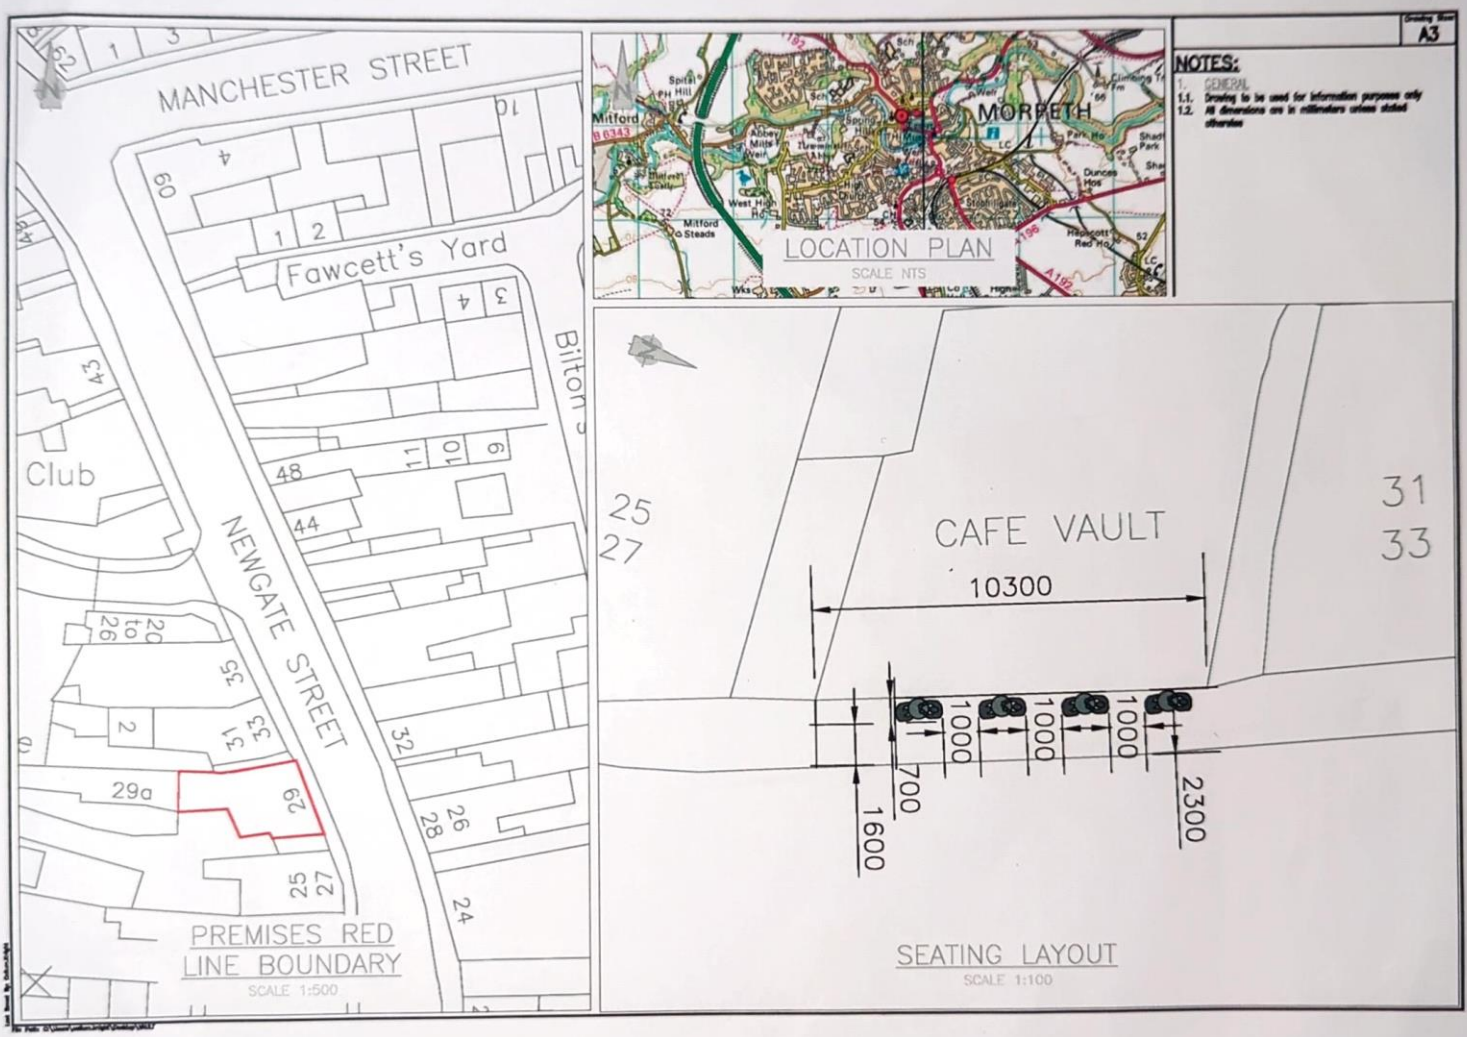
MANCHESTER STREET
Fawcett's Yard
NEWGATE STREET
Club
PREMISES RED LINE BOUNDARY
SCALE 1:500
LOCATION PLAN
SCALE NTS
MORPETH
Mitford
NOTES:
1. GENERAL
1.1. Drawing to be used for information purposes only
1.2. All dimensions are in millimeters unless stated otherwise
A3
CAFE VAULT
10300
1000
1000
1000
1000
700
1600
2300
SEATING LAYOUT
SCALE 1:100